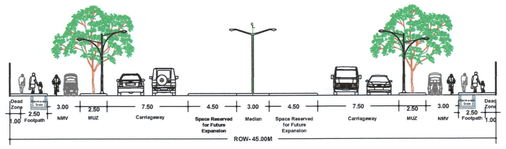

PROPOSED CROSS SECTION G G'
AT EXECUTIVE CLUB ROAD

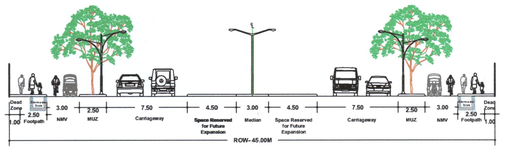

PROPOSED CROSS SECTION E E'
AT A-ROAD

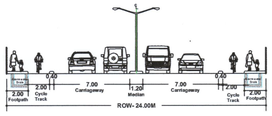

PROPOSED CROSS SECTION D1 D1'

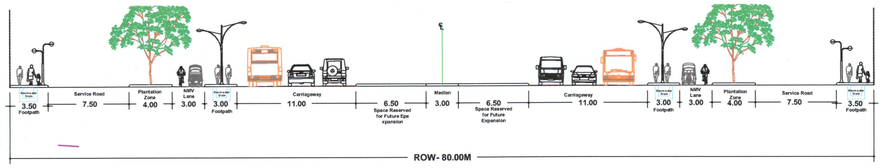

PROPOSED CROSS SECTION F F'
AT 80M WIDE ROAD

DELHI DEVELOPMENT AUTHORITY
UNIFIED TRAFFIC & TRANSPORTATION INFRASTRUCTURE (PLG.& ENGG.) CENTRE
(U T T I P E C)
APPROVED
This proposal was approved in the 65th meeting of UTTIPEC Governing Body held on 26.04.2022 vide item No. 5.4 (File No. F.1(408)2021/UTTIPEC/DTP/2865)
18/8/2022
Asstt. Director(Plg.) Dy. Director (Plg.)

This drawing be read along with the minutes of ..65th..... Governing Body meeting of UTTIPEC held on 26.04.2022 and the approval conditions conveyed vide letter no. F.1(408)2021/UTTIPEC/DTP/2870 dated 18/8/2022
18/08/2022
Dy. Director (Plg.) UTTIPEC

PROPOSED LEGEND
- PROPOSED KURB LINE
- EXISTING KURB LINE
- PROPOSED CENTER LINE
- PROPOSED FOOTPATH
- PROPOSED CYCLE TRACK
- PROPOSED CYCLE BOX
- PROPOSED NMV LANE
- PROPOSED PLANTATION
- PROPOSED MUZ
- ROW LINE
- EX. BOUNDARY WALL
- ZEBRA CROSSING
- PROPOSED TRAFFIC CIRCULATION

Key plan

05/8/2022
AE/SMD-5
Executive Engineer
S.M.D.-5/D.D.A.
Sarita Vihar
New Delhi-110076

Drg No : CRTS / DDA / MG / LP /100-B	Project :- INTEGRATED TRANSIT CORRIDOR DEVELOPMENT AND STREET NETWORK/CONNECTIVITY PLAN FOR THE CORRIDOR/INFLUENCE ZONE ALONG WITH DETAILED DESIGN OF AL. INTERSECTIONS AND MID-SECTIONS BASED ON TRAFFIC AND FEASIBILITY STUDIES FOR THE CORRIDOR/NETWORK FOR APPROACH ROADS FROM CHATTARPUR ROAD TO FACILITATE THE PLOT ALLOTTED TO SAARC UNIVERSITY. CAPFINS AND HUPA, NC & EXECUTIVE CLUB ROAD etc. IN VILLAGES MAIDANGARHI, SAYURPUR, SATBARI	Client	Consultant
Prepared On: 05/02/2021	Title of Sheet:- LAYOUT PLAN (COMPOSITE PLAN)	DELHI DEVELOPMENT AUTHORITY	CRAPHTS CONSULTANTS (I) PVT. LTD. 14/3, Mathura Road, Faridabad. Ph - 91-2278813, 2275948.
REVISIONS	Scale: 1:2000 / 1000	Drawn By: M. ARAFAT	Checked By: P.ALAM
S.NO. / DATE / AS PER / REMARKS	North	Approved By: D. SANYAL	
R1 / 18/02/2021 / Discussion with DDA			