DELHI DEVELOPMENT AUTHORITY
UNIFIED TRAFFIC & TRANSPORTATION INFRASTRUCTURE (PLG.& ENGG.) CENTRE
(UTTIPEC)
APPROVED
This proposal was approved in the 65th UTTIPEC Governing Body meeting, held on 26.04.2022 vide item No. 3.1 (File No. F.1(40)/2021/UTTIPEC)
Asstt. Director(Plg.) 18/08/22
Dy. Director (Plg.) 18/08/2022

This drawing be read along with the minutes of 65th Governing Body meeting of UTTIPEC held on 26.04.2022 and the approval conditions vide letter no. F.1(40)/2021/UTTIPEC/D-189 dated 18/8/2022
18/08/2022
Dy. Director (Plg.) UTTIPEC

A

B

ROW-80M

80.00M WIDE ROAD

Match Line

Colonel Satsangi's Kiran Memorial Public School

Executive Club Road

To Mehrauli Chattarpur Road

Bada Khan Farm

Mihdi Farm

Open

Farm House

Chopra Farm H-1/6

Kapoor Farm H-1/3

Batra Farm H-1/3

Pandey's H-1/76

R-90.00

R-87.00

Road

F

F'

To IGNOU Chowk

INTERSECTION TO BE SIGNALIZED

Affected Area 16.23 Sqm

442

To CAPEIMS

Indian Institute of Foreign Trade

TO BE INTEGRATED WITH FUTURE PROPOSAL OF 80.00M ROW ROAD

North

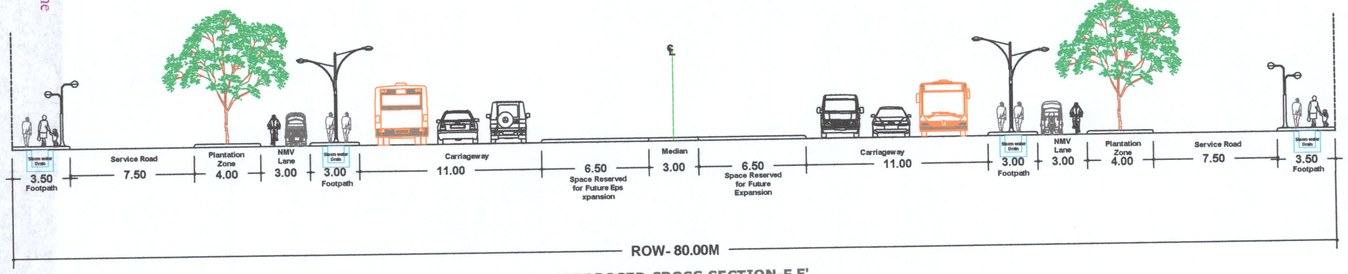

PROPOSED CROSS SECTION-F F'

PROPOSED LEGEND
- PROPOSED KURB LINE
- EXISTING KURB LINE
- PROPOSED CENTER LINE
- PROPOSED FOOTPATH
- PROPOSED CYCLE TRACK
- PROPOSED CYCLE BOX
- PROPOSED NMV LANE
- PROPOSED PLANTATION
- ROW LINE
- EX. BOUNDARY WALL
- ZEBRA CROSSING
- PROPOSED TRAFFIC CIRCULATION

LEGEND :-

Key plan

Executive Club Road

Gaushala Road

05/8/22 AE/SMD-5

Executive Engineer S.M.D.-5/D.D.A. Sarita Vihar New Delhi-110076

Drg No : CRTS / DDA / MG / LP /700	Project :- INTEGRATED TRANSIT CORRIDOR DEVELOPMENT AND STREET NETWORK/CONNECTIVITY PLAN FOR THE CORRIDOR/INFLUENCE ZONE ALONG WITH DETAILED DESIGN OF ALL INTERSECTIONS AND MID-SECTIONS BASED ON TRAFFIC AND FEASIBILITY STUDIES FOR THE CORRIDOR/NETWORK FOR APPROACH ROADS FROM CHATTARPUR ROAD TO FACILITATE THE PLOT ALLOTTED TO SAARC UNIVERSITY, CAPFINS AND HUPA, NIC & EXECUTIVE CLUB ROAD etc. IN VILLAGES MAIDANGARHI, SAYURPUR, SATBARI	Client		Drawn By	Checked By	Approved By
Prepared On : 05/02/2021		DELHI DEVELOPMENT AUTHORITY	CRAPHTS CONSULTANTS (I) PVT. LTD. 14/3, Mathura Road, Faridabad. Ph - 91-2278813, 2275948.	M. ARAFAT	P.ALAM FARIDABAD	D. SANYAL FARIDABAD
REVISIONS: R.NO. / DATE / AS PER / REMARKS: R1 18/02/2021 Discussion with DDA; R2 05/10/2021 As per observation of UTTIPEC, DDA	Title of Sheet:- LAYOUT PLAN (80m/45m Wide Road)	Scale: 1:1000	North			