LAYOUT AT GRADE LVL

LAYOUT FROM THE TOP

This drawing be read along with the minutes of 69th Governing Body meeting of UTTIPEC held on 27.09.2023 and the approval conditions vide item no. F.1(310)2018/UTTIPEC/D-196 23.12.2023

Dy. Director (Plg.) UTTIPEC

DELHI DEVELOPMENT AUTHORITY
UNIFIED TRAFFIC & TRANSPORTATION INFRASTRUCTURE (PLG.& ENGG.) CENTRE
(UTTIPEC)
APPROVED
This proposal was approved in the 69th UTTIPEC Governing Body meeting, held on 27.09.2023 vide item No. 3.2 (File No. F.1 (310)/2018/UTTIPEC)

Director (Plg.) 23/12/2023 Dy. Director (Plg.)

UTTIPEC
ESTIMATED COMPLETION TIME
PROPOSED BY... MCD
IS December 2026
VALIDITY OF UTTIPEC APPROVAL IS UPTO 31st March 2027

ASSTT. DIR. (PLG.) 23/12/2023 DY. DIR. (PLG.)

LEGEND (PROPOSED FEATURES)

S.NO.	DESCRIPTION	
1.	CENTER LINE	
2.	ROAD EDGE	
3.	FOOTPATH	
4.	R.O.B.	
5.	R.O.B. PILLAR	
6.	RAILWAY LAND BOUNDARY	
7.	PROPOSED DRAIN	
9.	PROP. FOB	
10.	PROP. PEDESTRIAN RAMP	
10.	ZEBRA CROSSING	
11.	VERTICAL GARDEN	
12.	ROB OUTER LINE	
13.	AVAILABLE ROW	
14.	ACQUIRED AREA	

LEGEND (EXISTING FEATURES)

S.NO.	DESCRIPTION	SYMBOL
1.	ROAD EDGE	
2.	MEDIAN	
3.	DRAIN	
4.	RAILWAY TRACK	
5.	BUILDING	
6.	HUT	
7.	BOUNDARY WALL	
8.	CULVERT/BRIDGE	

LEGEND (EXISTING FEATURES)

S.NO.	DESCRIPTION	SYMBOL
9.	BUILDING SEMI PACCA	
10.	BUS STOP	
11.	ELECTRIC POLE	EP
12.	FENCING LINE	
13	KILOMETER POST	
14	OPTICAL FIBER CABLE	OFC
15.	SIGN BOARD	
16.	TREE	

LEGEND (EXISTING FEATURES)

S.NO.	DESCRIPTION	SYMBOL
17.	TELEPHONE POLE	TP
18.	TBM	
14	LAMPOST	
15.	MANHOLE	
16.	PYLON	
17.	GAS POST	
18.	GATE	
19.	TRANSFORMER	

Rakesh Brijwal
Ex. Engineer (Project) Rohini
Municipal Corporation of Delhi

Note: All dimensions and levels are in m

:LIENT:-
North Delhi Municipal Corporation

SCALE :-
1:750
(For A1)

CONSULTANT:-
Chaitanya Projects Consultancy Pvt. Ltd.
In JV with
Dayanandaman Construction & Consultant Pvt. Ltd.
C-5, 2ND FLOOR, R.K.TOWER, PLOT NO.- 21-22,
SECTOR- 4,VAISHALI, GHAZIABAD

PROJECT :-
Consultancy Services for Construction of Road Over Bridge (ROB) at Kirari Level Crossing No. 12-C in Rohini Zone, Ghevra Level Crossing No. 18 and Narela Mandi Level Crossing No .16 in Narela Zone

DWG TITLE :- OPTION-1
General arrangement plan of Proposed ROB(7.5 M Wide) with Footpath one side with connecting pedestrian ramp at Kirari level crossing no. 12-C

DRAWING No :
CPC/P-156/LCNO12C/LHS-4

DATE : MAY 2022 Revision: R

DRAWN BY	DESIGNED BY	CHECKED BY
MA	MD.SALIK	A.CHATURVEI

This drawing be read along with the minutes of ..694.. Governing Body meeting of UTTIPEC held on 27.09.2023 vide this approval condition is issued vide letter no. F.1(310)/2018/UTTIPEC/D-196 dated 23.12.2025

Dy. Director (Plg.) UTTIPEC

DELHI DEVELOPMENT AUTHORITY
UNIFIED TRAFFIC & TRANSPORTATION INFRASTRUCTURE
(PLG.& ENGG.) CENTRE
(U T T I P E C)
APPROVED
The proposal was approved in the 694th UTTIPEC Governing Body meeting held on 27.09.2023 vide item No. 2.3 (File No. F.1(310)/2018/UTTIPEC)

Asstt. Dir.(Plg.) Dy. Director (Plg.)

UTTIPEC
ESTIMATED COMPLETION TIME
PROPOSED BY MCD
IS December 2026
VALIDITY OF UTTIPEC APPROVAL IS UPTO 31st March 2027

ASSTT. DIR. (PLG.) DY. DIR. (PLG.)

Key Plan

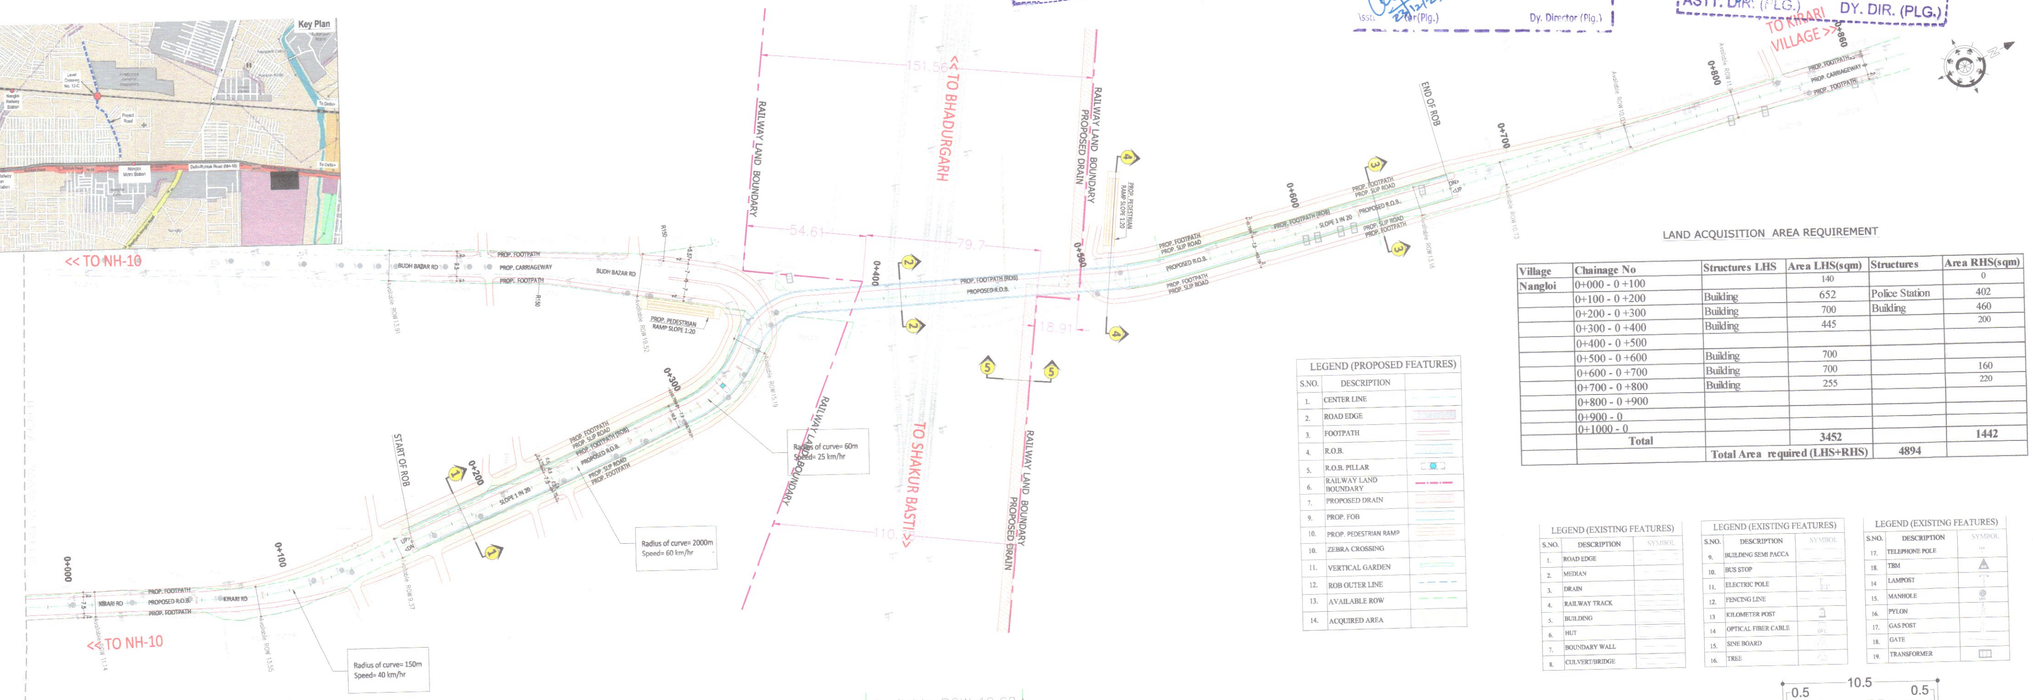

LAND ACQUISITION AREA REQUIREMENT

Village	Chainage No	Structures LHS	Area LHS(sqm)	Structures	Area RHS(sqm)
Nangloi	0+000 - 0 +100		140		0
	0+100 - 0 +200	Building	652	Police Station	402
	0+200 - 0 +300	Building	700	Building	460
	0+300 - 0 +400	Building	445		200
	0+400 - 0 +500				
	0+500 - 0 +600	Building	700		
	0+600 - 0 +700	Building	700		160
	0+700 - 0 +800	Building	255		220
	0+800 - 0 +900				
	0+900 - 0				
	0+1000 - 0				
	Total		**3452**		**1442**
		Total Area required (LHS+RHS)	**4894**		

LEGEND (PROPOSED FEATURES)

S.NO.	DESCRIPTION	
1.	CENTER LINE	
2.	ROAD EDGE	
3.	FOOTPATH	
4.	R.O.B.	
5.	R.O.B. PILLAR	
6.	RAILWAY LAND BOUNDARY	
7.	PROPOSED DRAIN	
9.	PROP. FOB	
10.	PROP. PEDESTRIAN RAMP	
10.	ZEBRA CROSSING	
11.	VERTICAL GARDEN	
12.	ROB OUTER LINE	
13.	AVAILABLE ROW	
14.	ACQUIRED AREA	

LEGEND (EXISTING FEATURES)

S.NO.	DESCRIPTION	SYMBOL
1.	ROAD EDGE	
2.	MEDIAN	
3.	DRAIN	
4.	RAILWAY TRACK	
5.	BUILDING	
6.	HUT	
7.	BOUNDARY WALL	
8.	CULVERT/BRIDGE	

LEGEND (EXISTING FEATURES)

S.NO.	DESCRIPTION	SYMBOL
9.	BUILDING SEMI PACCA	
10.	BUS STOP	
11.	ELECTRIC POLE	
12.	FENCING LINE	
13	KILOMETER POST	
14	OPTICAL FIBER CABLE	
15.	SINE BOARD	
16.	TRSE	

LEGEND (EXISTING FEATURES)

S.NO.	DESCRIPTION	SYMBOL
17.	TELEPHONE POLE	
18.	TBM	
14	LAMPOST	
15.	MANHOLE	
16.	PYLON	
17.	GAS POST	
18.	GATE	
19.	TRANSFORMER	

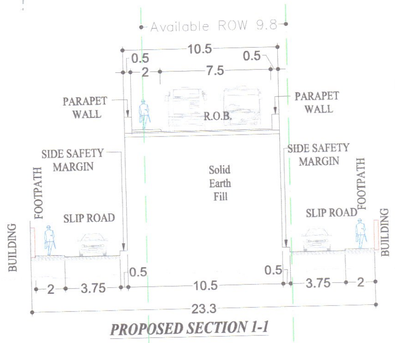

PROPOSED SECTION 1-1

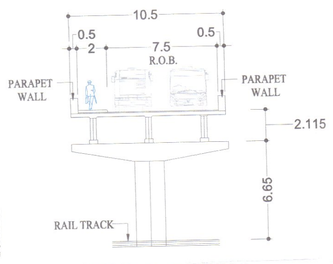

PROPOSED SECTION 2-2

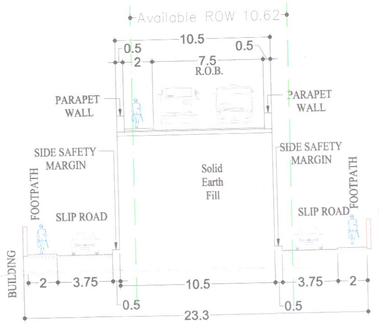

PROPOSED SECTION 3-3

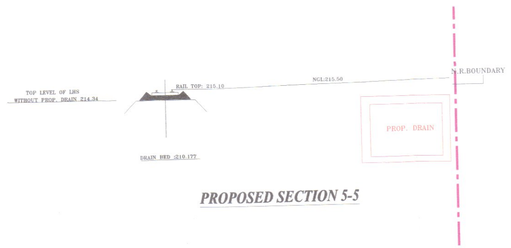

PROPOSED SECTION 5-5

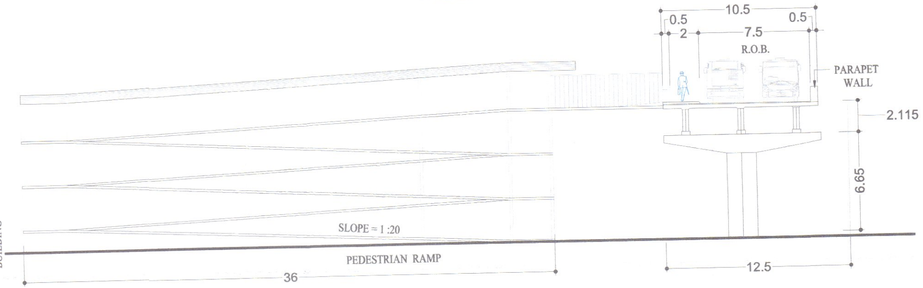

PROPOSED SECTION 4-4

Rakesh Brijwal
Ex. Engineer (Project) Rohini
Municipal Corporation of Delhi