KEY PLAN

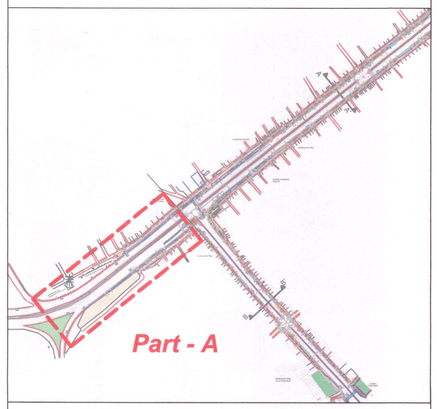

LEGEND

- FOOTPATH
- MUZ
- TABLE TOP / RAMPS
- MEDIAN AND ISLANDS
- EXISTING BUS STOP
- PROPOSED BUS STOP
- TACTILE PAVING
- PEDESTRIAN SIGNAL
- PARALLEL CAR PARKING
- PICK/DROP SIGNAGE
- BUS STOP SIGNAGE
- CAR PARKING SIGNAGE
- E-RICKSHAW & AUTO PICK/DROP SIGNAGE
- PEDESTRIAN LIGHT
- REDUCTION IN
- BENCHES
- TOILET
- WET GARBAGE BIN
- DRY GARBAGE BIN
- DRINKING WATER FACILITIES
- STREET LIGHT
- RAILING
- BOLLARD
- PBS Stand
- PROPOSED SHRUB
- CYCLE PARKING
- IPT PICK/DROP BAYS
- EXISTING GATE
- SIGNALISED INTERSECTION
- TOILET BLOCK
- ADDITION IN

Tree4,Grith>1.5m	
Manhole	
Transformer	TF BOX
Light Pole	
Signal Pole	
Electric Pole	
CHAMBER	

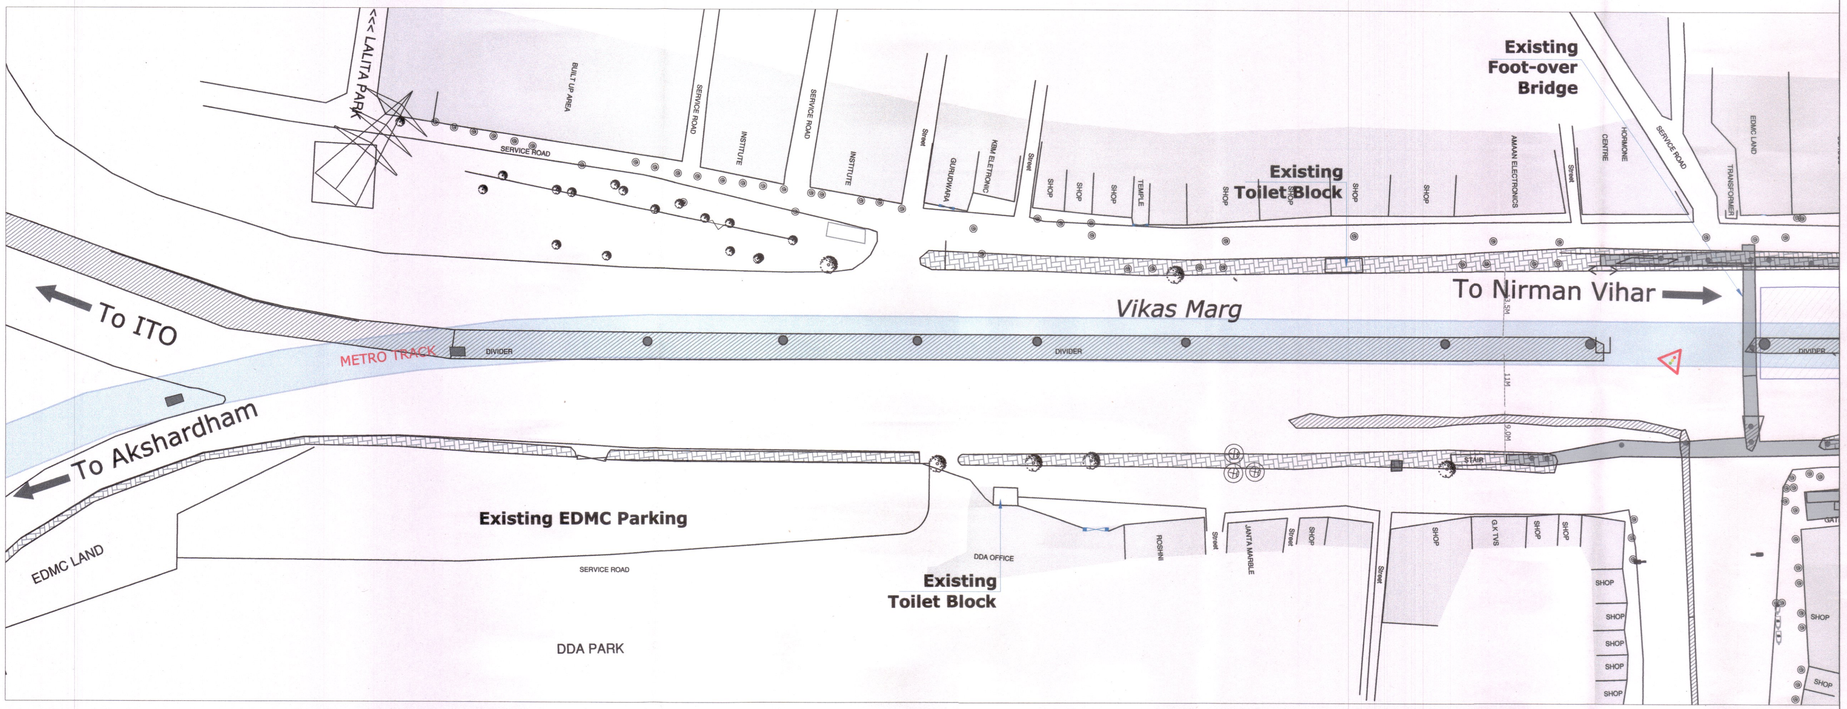

Existing - Vikas Marg

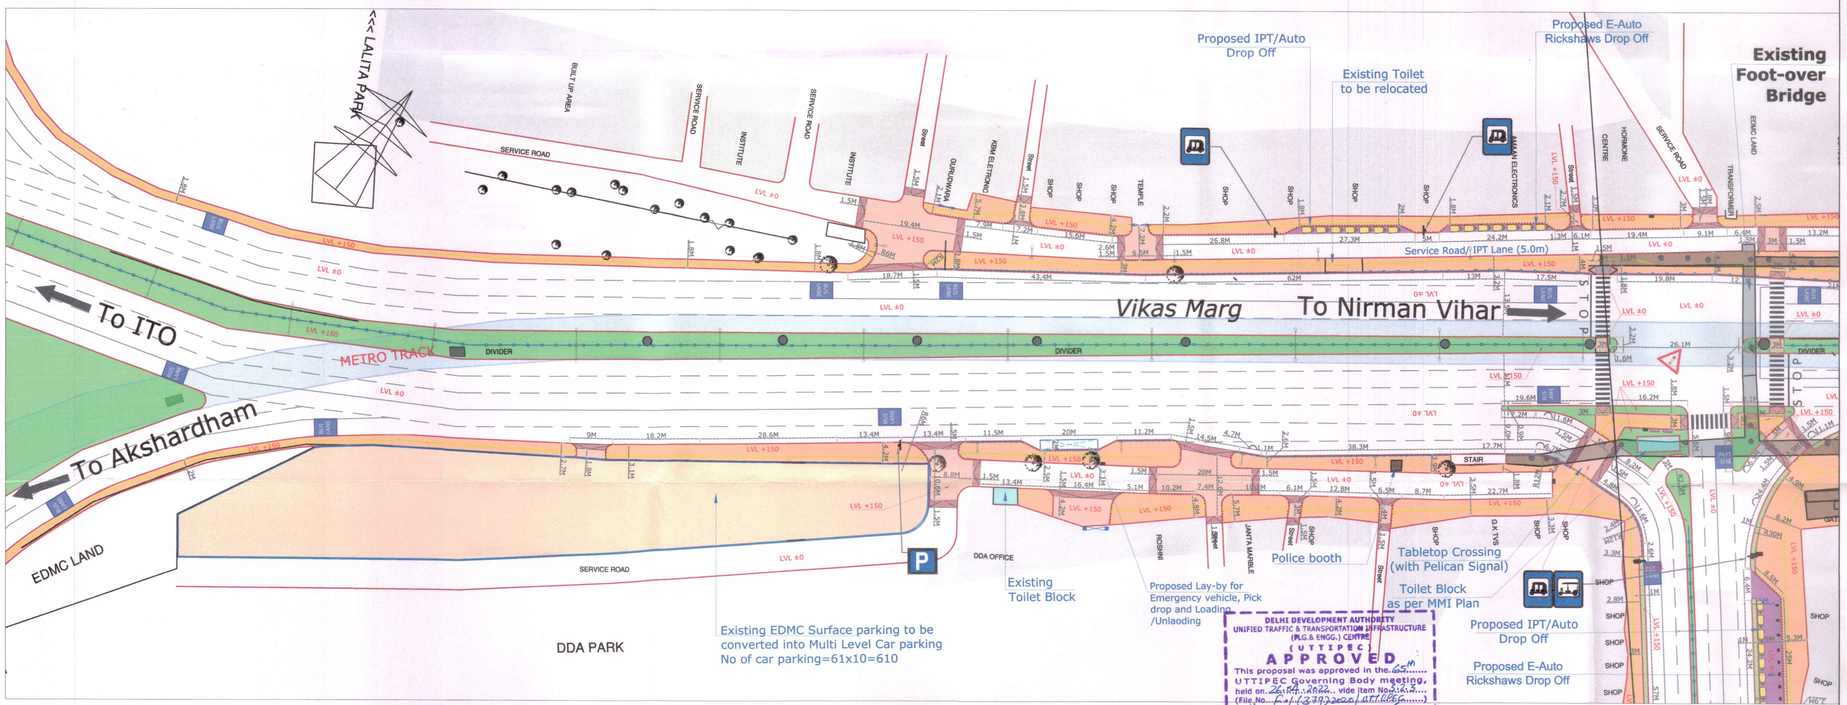

Proposed - Vikas Marg

PROJECT:

Preparation of Walkability plans for various sites/ stretches in Delhi.

Name of the Area: *Laxmi Nagar*

Note: *All the design consideration are as per IRC 35 : 2015 (guidelines for road marking), IRC 67 : 2012 (guidelines for signages) and IRC 103 : 2012 (Guidelines for pedestrian facilities).*
IRC 86 : 2018 *(Guidelines for Urban Roads) and* ***IRC 117:2018*** *(Guidelines for Universal Accessibility & Tactile laying)*

Implementing agency to refer above guidelines for detailing of various components while execution.

SCALE:

0 15 30 45

All Dimensions are in meters unless mentioned otherwise.

TITLE:

Walkability Plan
Part - A

Sl.No.	REVISION

This drawing is a property of Dhrupad Consultants Pvt. Ltd and must not be copied or reproduced in any form

CONSULTANTS:
DHRUPAD CONSULTANTS PVT. LTD.
7E, POCKET B, SIDDHARTH EXTENSION,
NEW DELHI-14
CONTACT: 011-49270513, 9958056935
EMAIL: dhrupadconsultants@gmail.com
WEB : www.dhrupadconsultants.com

CLIENTS:
DDA
UTTIPEC

DWG No.
DCPL/DDA/UTTIPEC/TP/LN/02

DATE
30.09.2022

DRAWN BY: ARIF
CHKD. BY: ROHIT