A

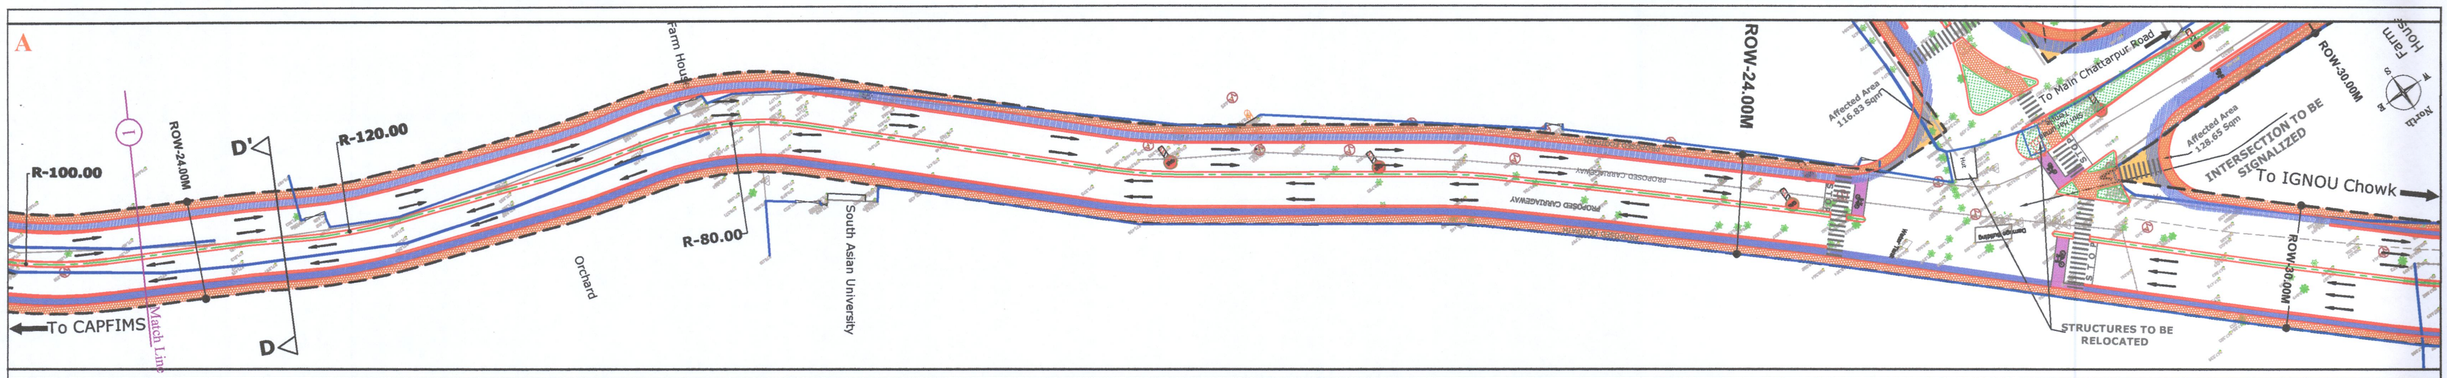

B

DELHI DEVELOPMENT AUTHORITY
UNIFIED TRAFFIC & TRANSPORTATION INFRASTRUCTURE (PLG.& ENGG.) CENTRE
(UTTIPEC)
APPROVED
This proposal was approved in the 65th UTTIPEC Governing Body meeting, held on 26.04.2022 vide Item No.3.1 (File No. F.1(40)/2021/UTTIPEC)
Asstt. Director(Plg.) 18/08/22 — Dy. Director (Plg.) 18/08/2022

This drawing be read along with the minutes of 65th Governing Body meeting of UTTIPEC held on 26.04.22 and the approval conditions conveyed vide letter no. F.1(40)/2021/UTTIPEC/ dated 18/08/2022
D-189
18/08/2022
Dy. Director (Plg.) UTTIPEC

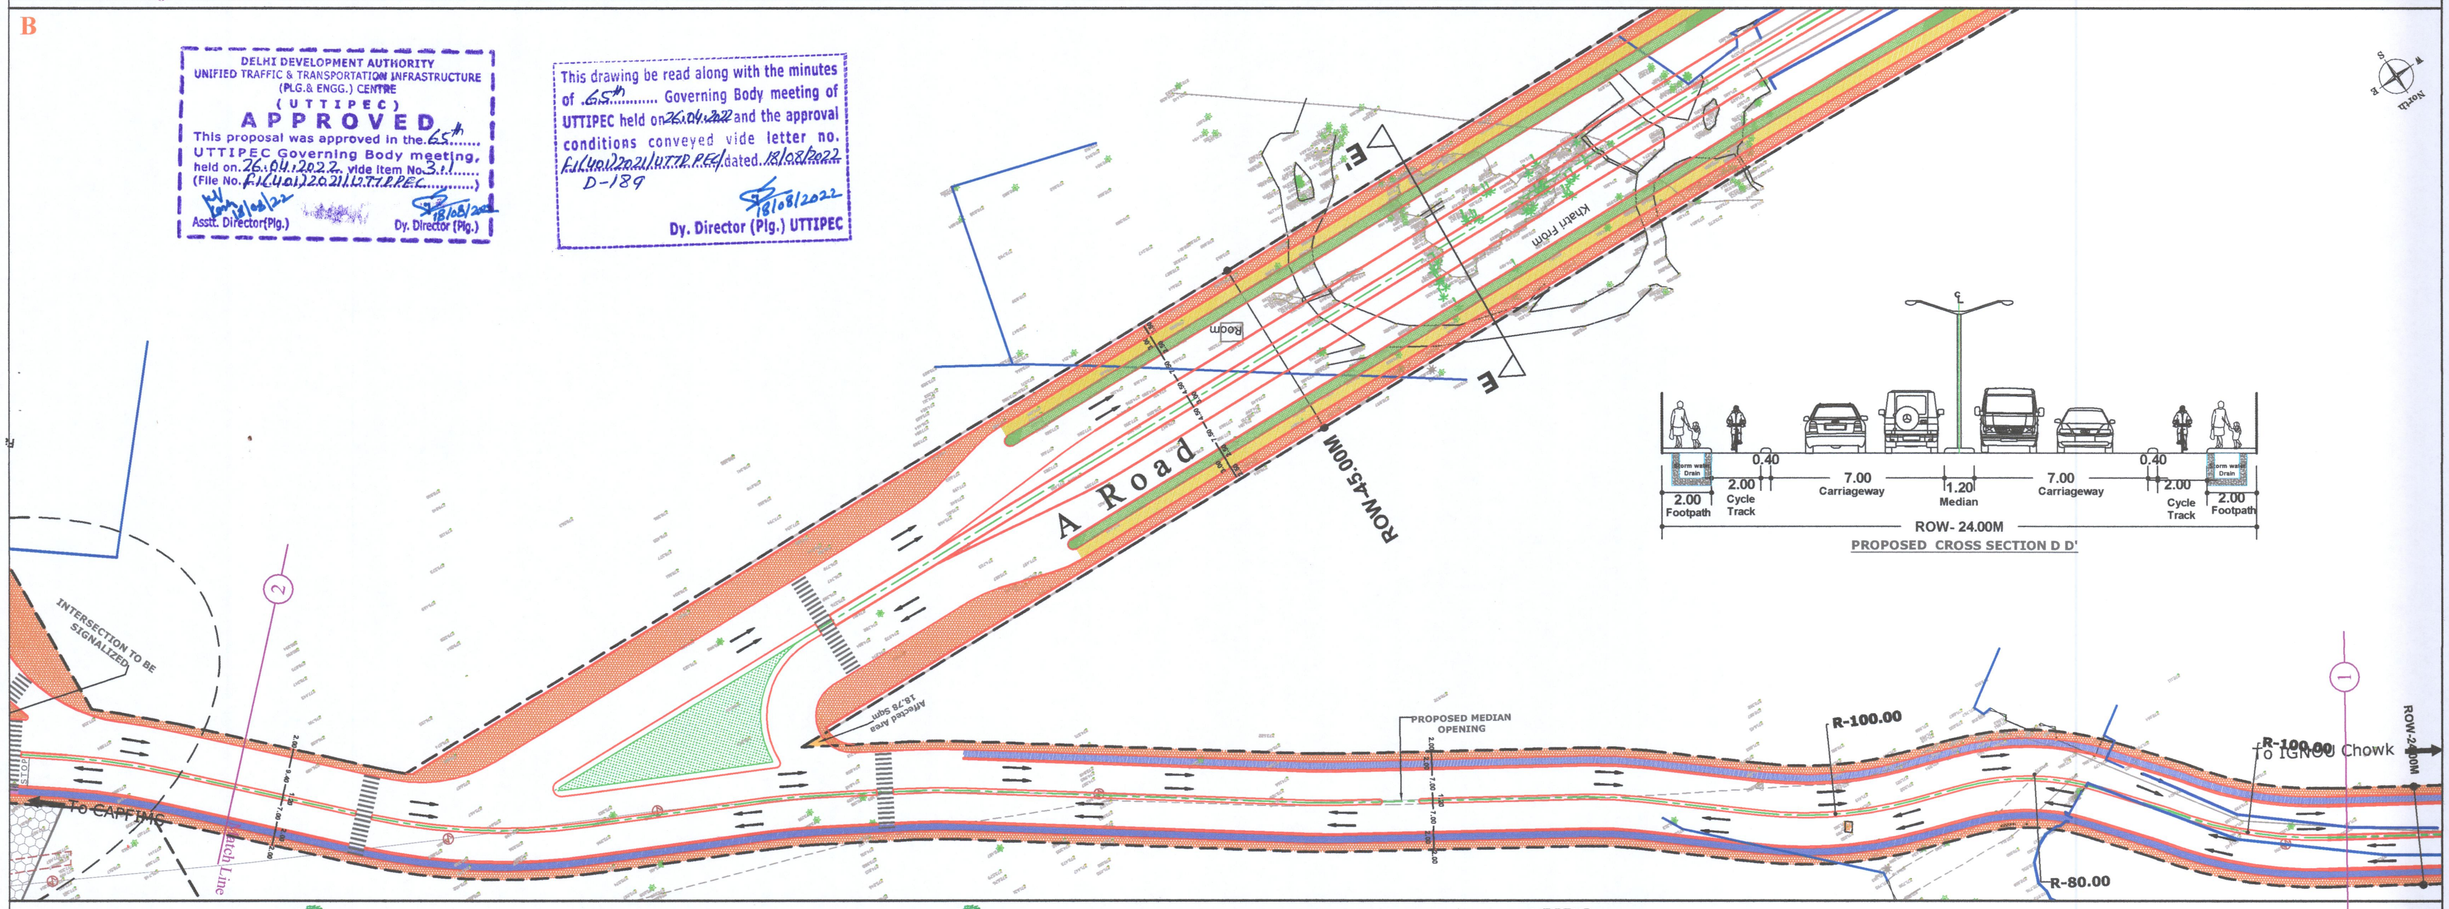

PROPOSED CROSS SECTION D D'

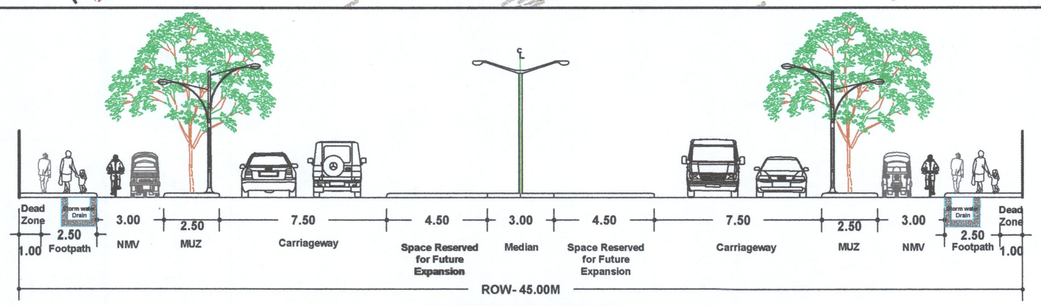

PROPOSED CROSS SECTION E E'

PROPOSED LEGEND

- PROPOSED KURB LINE
- EXISTING KURB LINE
- PROPOSED CENTER LINE
- PROPOSED FOOTPATH
- PROPOSED CYCLE TRACK
- PROPOSED CYCLE TRACK
- PROPOSED NMV LANE
- PROPOSED MUZ
- PROPOSED GREEN AREA
- ZEBRA CROSSING
- ROW LINE
- EX. BOUNDARY WALL
- PROPOSED TRAFFIC CIRCULATION

LEGEND :-

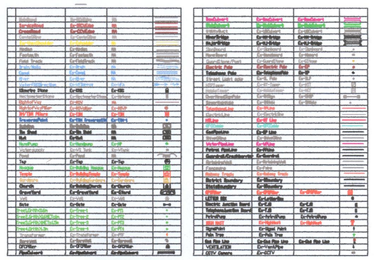

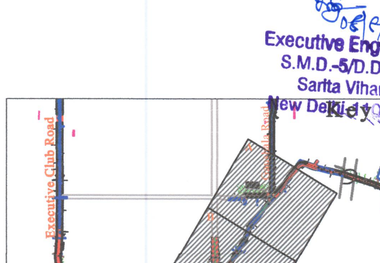

Executive Engineer
S.M.D.-5/D.D.A.
Sarita Vihar
New Delhi

Key plan

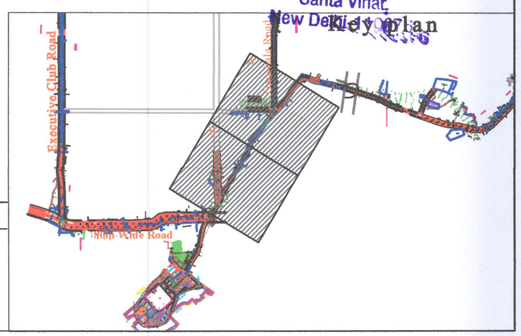

Drg No : CRTS / DDA / MG / LP /500-A	Project :- INTEGRATED TRANSIT CORRIDOR DEVELOPMENT AND STREET NETWORK/CONNECTIVITY PLAN FOR THE CORRIDOR/INFLUENCE ZONE ALONG WITH DETAILED DESIGN OF ALL INTERSECTIONS AND MID-SECTIONS BASED ON TRAFFIC AND FEASIBILITY STUDIES FOR THE CORRIDOR/NETWORK FOR APPROACH ROADS FROM CHATTARPUR ROAD TO FACILITATE THE PLOT ALLOTTED TO SAARC UNIVERSITY, CAPFINS AND HUPA, NIC & EXECUTIVE CLUB ROAD etc. IN VILLAGES MAIDANGARHI, SAYURPUR, SATBARI	Client	Consultant	Drawn By	Checked By	Approved By
Prepared On: 05/02/2021		DELHI DEVELOPMENT AUTHORITY	CRAPHTS CONSULTANTS (I) PVT. LTD. 14/3, Mathura Road, Faridabad. Ph - 91-2278813, 2275948.	M. ARAFAT	P.ALAM	D. SANYAL
REVISIONS	Title of Sheet:- LAYOUT PLAN SAARC University to CAPFIMS & A Road	Scale: 1:1000	North			

S.NO.	DATE	AS PER	REMARKS
R1	18/02/2021	Discussion with DDA	
R2	05/10/2021	As per observation of UTTIPEC, DDA	