DELHI DEVELOPMENT AUTHORITY
UNIFIED TRAFFIC & TRANSPORTATION INFRASTRUCTURE (PLG.& ENGG.) CENTRE
(UTTIPEC)
APPROVED
This proposal was approved in the ..65th.. UTTIPEC Governing Body meeting, held on 26.04.2022 vide Item No. 3.1 (File No. F.1(40)/2021/UTTIPEC)
Asstt. Director(Plg.) — Dy. Director (Plg.) 18/08/2022

This drawing be read along with the minutes of ..65th.. Governing Body meeting of UTTIPEC held on 26.04.2022 and the approval conditions conveyed vide letter no. F.1(40)/2021/UTTIPEC/D-189 dated 18/08/2022
18/08/2022
Dy. Director (Plg.) UTTIPEC

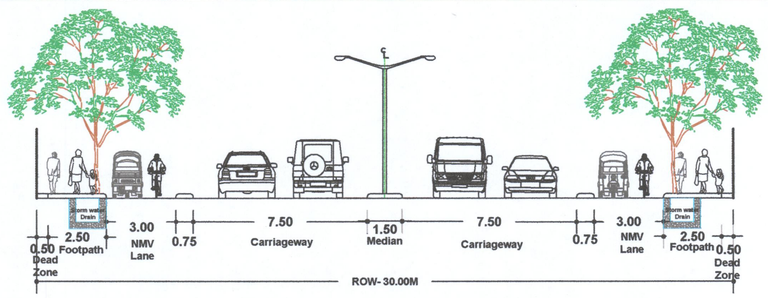

PROPOSED CROSS SECTION C C'
AT D ROAD

05/8/2022
AE/SMD-5

Executive Engineer
S.M.D.-5/D.D.A.
Sarita Vihar
New Delhi-110076

LEGEND :-

PROPOSED LEGEND
- PROPOSED KURB LINE
- EXISTING KURB LINE
- PROPOSED CENTER LINE
- PROPOSED FOOTPATH
- PROPOSED CYCLE TRACK
- PROPOSED CYCLE BOX
- PROPOSED NMV LANE
- PROPOSED GREEN AREA
- EX. BOUNDARY WALL
- ROW LINE
- ZEBRA CROSSING
- PROPOSED TRAFFIC CIRCULATION

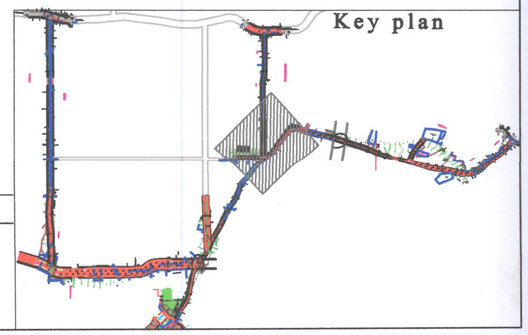

Drg No : CRTS / DDA / MG / LP /300-C	Project :- INTEGRATED TRANSIT CORRIDOR DEVELOPMENT AND STREET NETWORK/CONNECTIVITY PLAN FOR THE CORRIDOR/INFLUENCE ZONE ALONG WITH DETAILED DESIGN OF ALL INTERSECTIONS AND MID-SECTIONS BASED ON TRAFFIC AND FEASIBILITY STUDIES FOR THE CORRIDOR/NETWORK FOR APPROACH ROADS FROM CHATTARPUR ROAD TO FACILITATE THE PLOT ALLOTTED TO SAARC UNIVERSITY, CAPFINS AND HUPA, NIC & EXECUTIVE CLUB ROAD etc. IN VILLAGES MAIDANGARHI, SAYURPUR, SATBARI	Client	Consultant	Drawn By	Checked By	Approved By
Prepared On: 15/02/2021		DELHI DEVELOPMENT AUTHORITY	CRAPHTS CONSULTANTS (I) PVT. LTD. 14/3, Mathura Road, Faridabad. Ph - 91-2278813, 2275948.	M. ARAFAT	P.ALAM	D. SANYAL

REVISIONS

S.NO.	DATE	AT PER	REMARKS
R1	18/02/2021	Discussion with DDA	
R2	05/10/2021	As per observation of UTTIPEC, DDA	

Title of Sheet:- LAYOUT PLAN
SAARC University to IGNOU / D Road

Scale: 1:1000

North