C

DELHI DEVELOPMENT AUTHORITY
UNIFIED TRAFFIC & TRANSPORTATION INFRASTRUCTURE (PLG.& ENGG.) CENTRE
(UTTIPEC)
APPROVED
This proposal was approved in the 65th UTTIPEC Governing Body meeting, held on 26.04.2022 vide Item No. 3.1
(File No. F.1(40)2021/UTTIPEC)
Asstt. Director(Plg.) 6/08/22
Dy. Director (Plg.) 18/8/2022

This drawing be read along with the minutes of 65th Governing Body meeting of UTTIPEC held on 26.04.2022 and the approval conditions conveyed vide letter no. F.1(40)/2021/UTTIPEC/189 dated 18/08/2022
18/08/2022
Dy. Director (Plg.) UTTIPEC

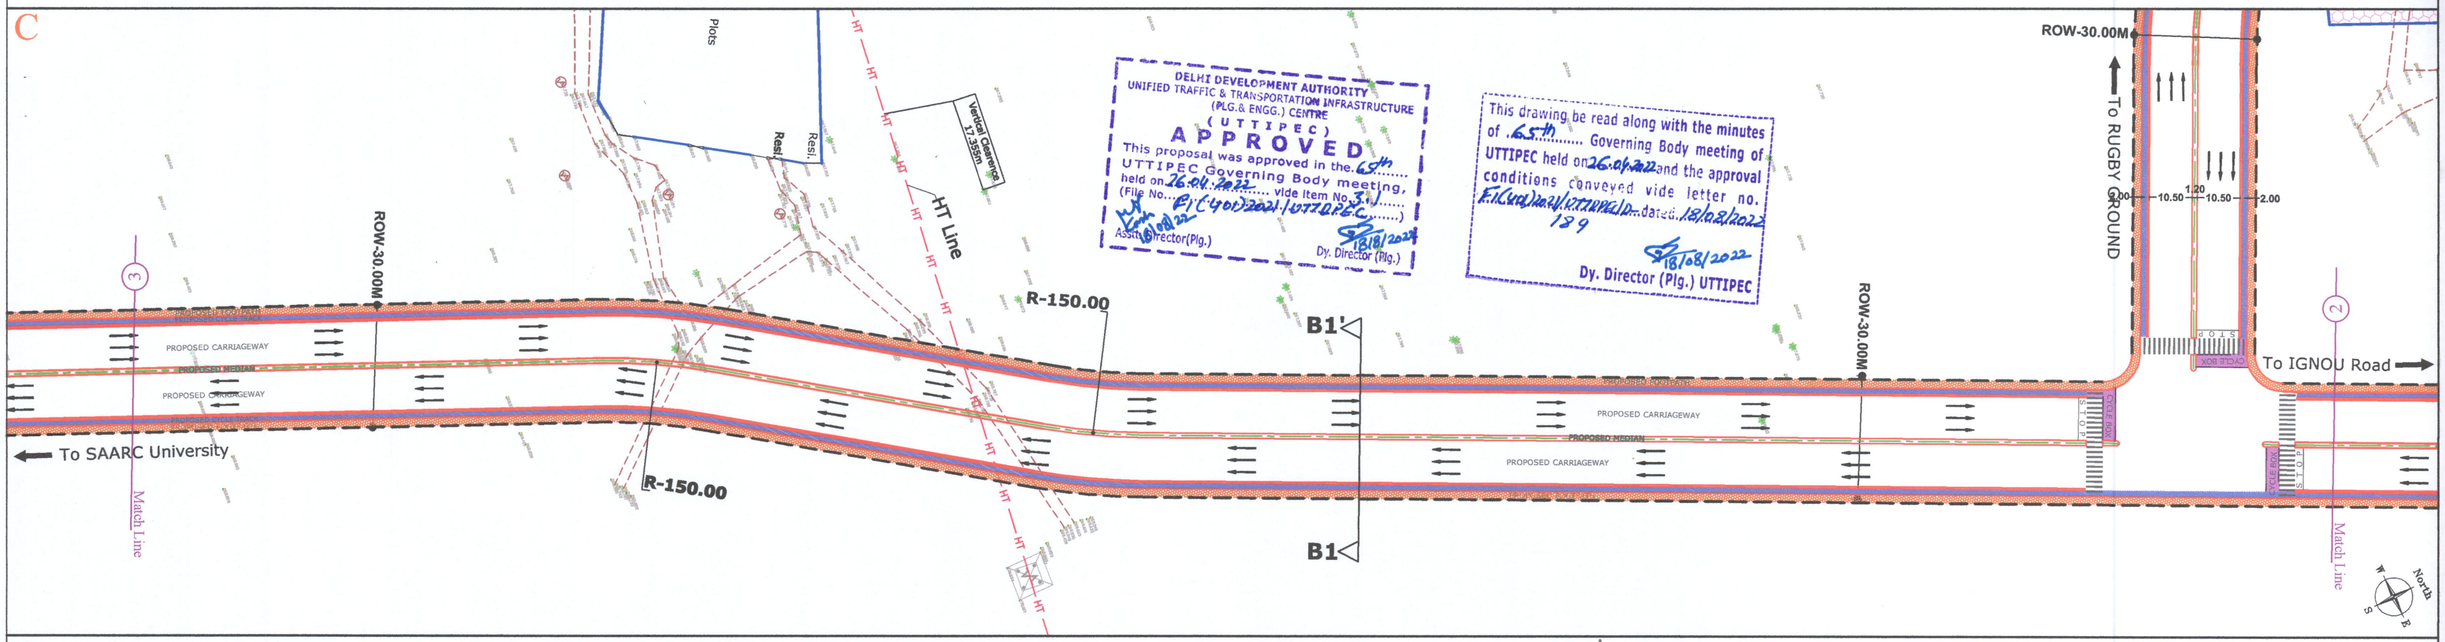

D

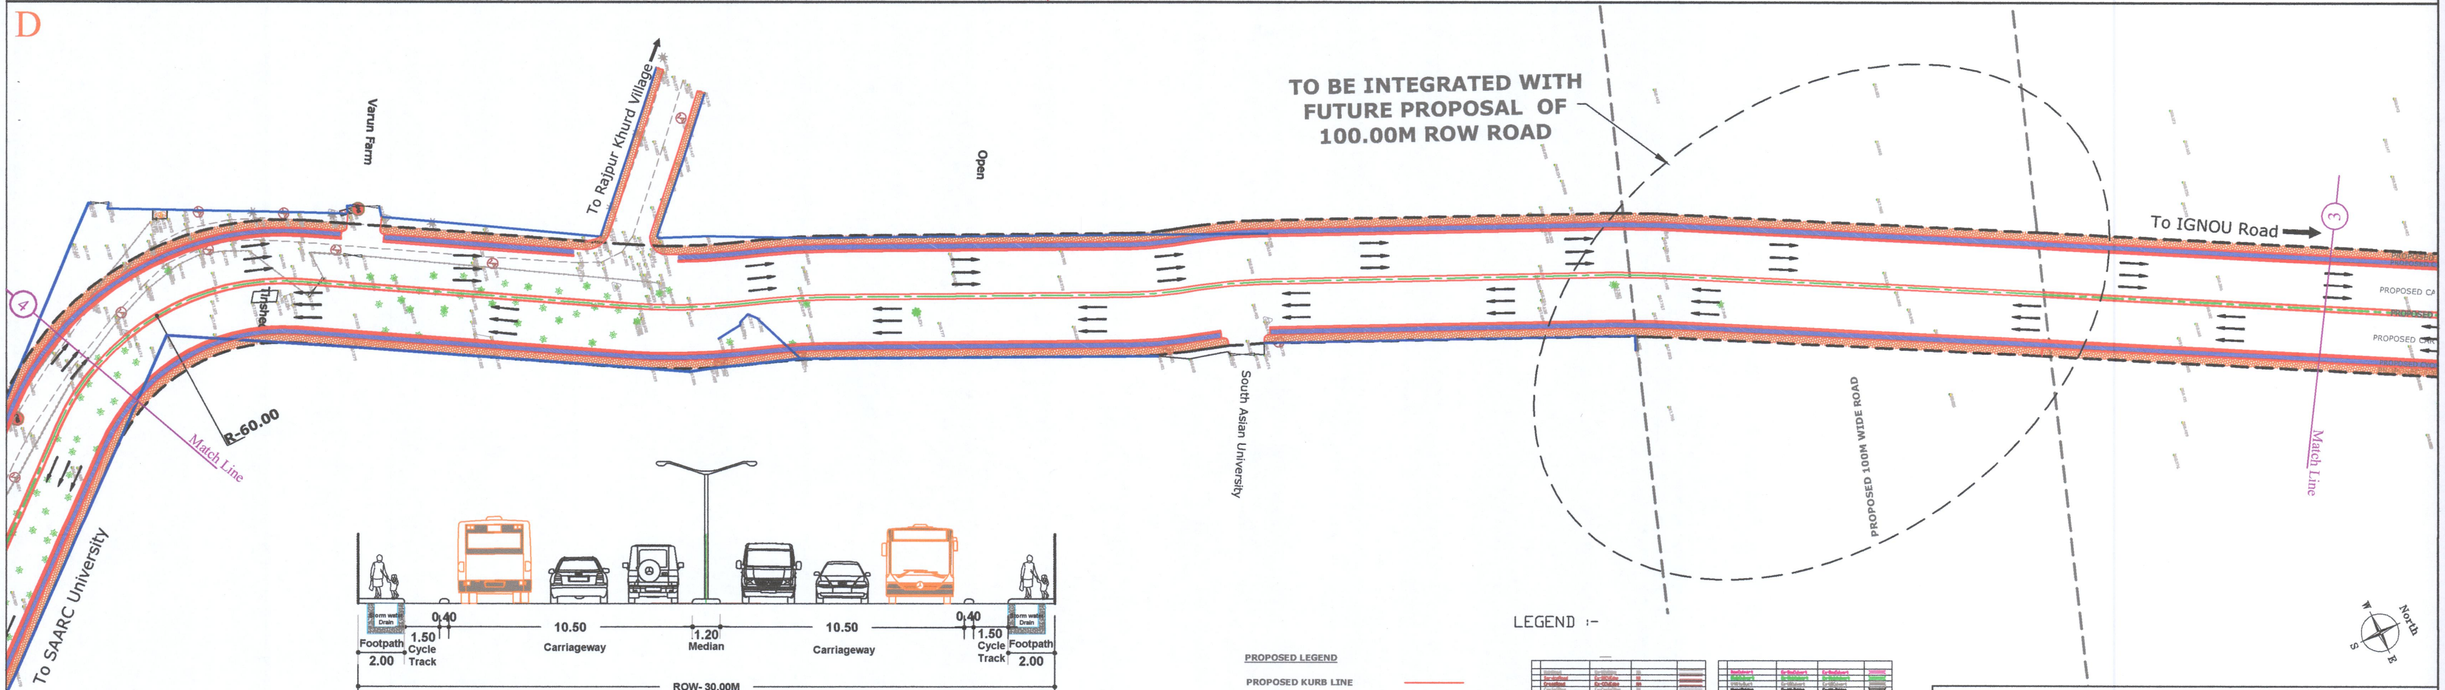

PROPOSED CROSS SECTION B1 B1'

LEGEND :-

PROPOSED LEGEND

- PROPOSED KURB LINE
- EXISTING KURB LINE
- PROPOSED CENTER LINE
- PROPOSED FOOTPATH
- PROPOSED CYCLE TRACK
- PROPOSED CYCLE BOX
- PROPOSED NMV LANE
- EX. BOUNDARY WALL
- ROW LINE
- PROPOSED TRAFFIC CIRCULATION
- ZEBRA CROSSING

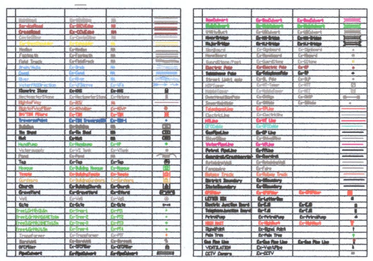

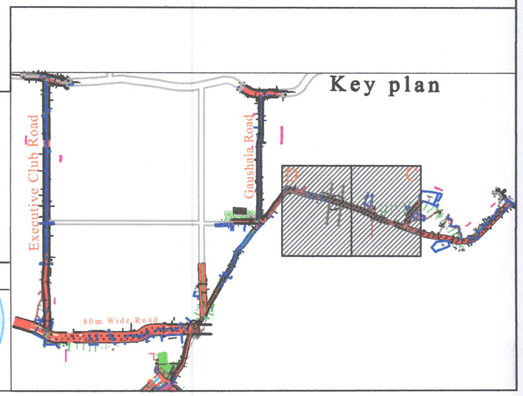

05/8/2022
AE/SMD-5

Executive Engineer
S.M.D.-5/D.D.A.
Sarita Vihar
New Delhi

Drg No : CRT/S / DDA / MG / LP /300-B	
Prepared On: 05/02/2021	

REVISIONS

S.NO.	DATE	AS PER	REMARKS
R1	18/02/2021	Discussion with DDA	
R2	05/10/2021	As per observation of UTTIPEC, DDA	

Project :- INTEGRATED TRANSIT ORIENTED DEVELOPMENT AND STREET NETWORK/CONNECTIVITY PLAN FOR THE CORRIDORINFLUENCE ZONE ALONG WITH DETAILED DESIGN OF ALL INTERSECTIONS AND MID-SECTIONS BASED ON TRAFFIC AND FEASIBILITY STUDIES FOR THE CORRIDOR/NETWORK FOR APPROACH ROADS FROM CHATTARPUR ROAD TO FACILITATE THE PLOT ALLOTTED TO SAARC UNIVERSITY, CAPFINS AND HUPA, NIC & EXECUTIVE CLUB ROAD etc. IN VILLAGES MAIDANGARHI, SAYURPUR, SATBARI

Title of Sheet:- LAYOUT PLAN
SAARC University to IGNOU

Scale: 1:1000

North

Client	Consultant	Drawn By	Checked By	Approved By
DELHI DEVELOPMENT AUTHORITY	CRAPHTS CONSULTANTS (I) PVT. LTD. 14/3, Mathura Road, Faridabad. Ph - 91-2278813, 2275948.	M. ARAFAT	P.ALAM	D. SANYAL