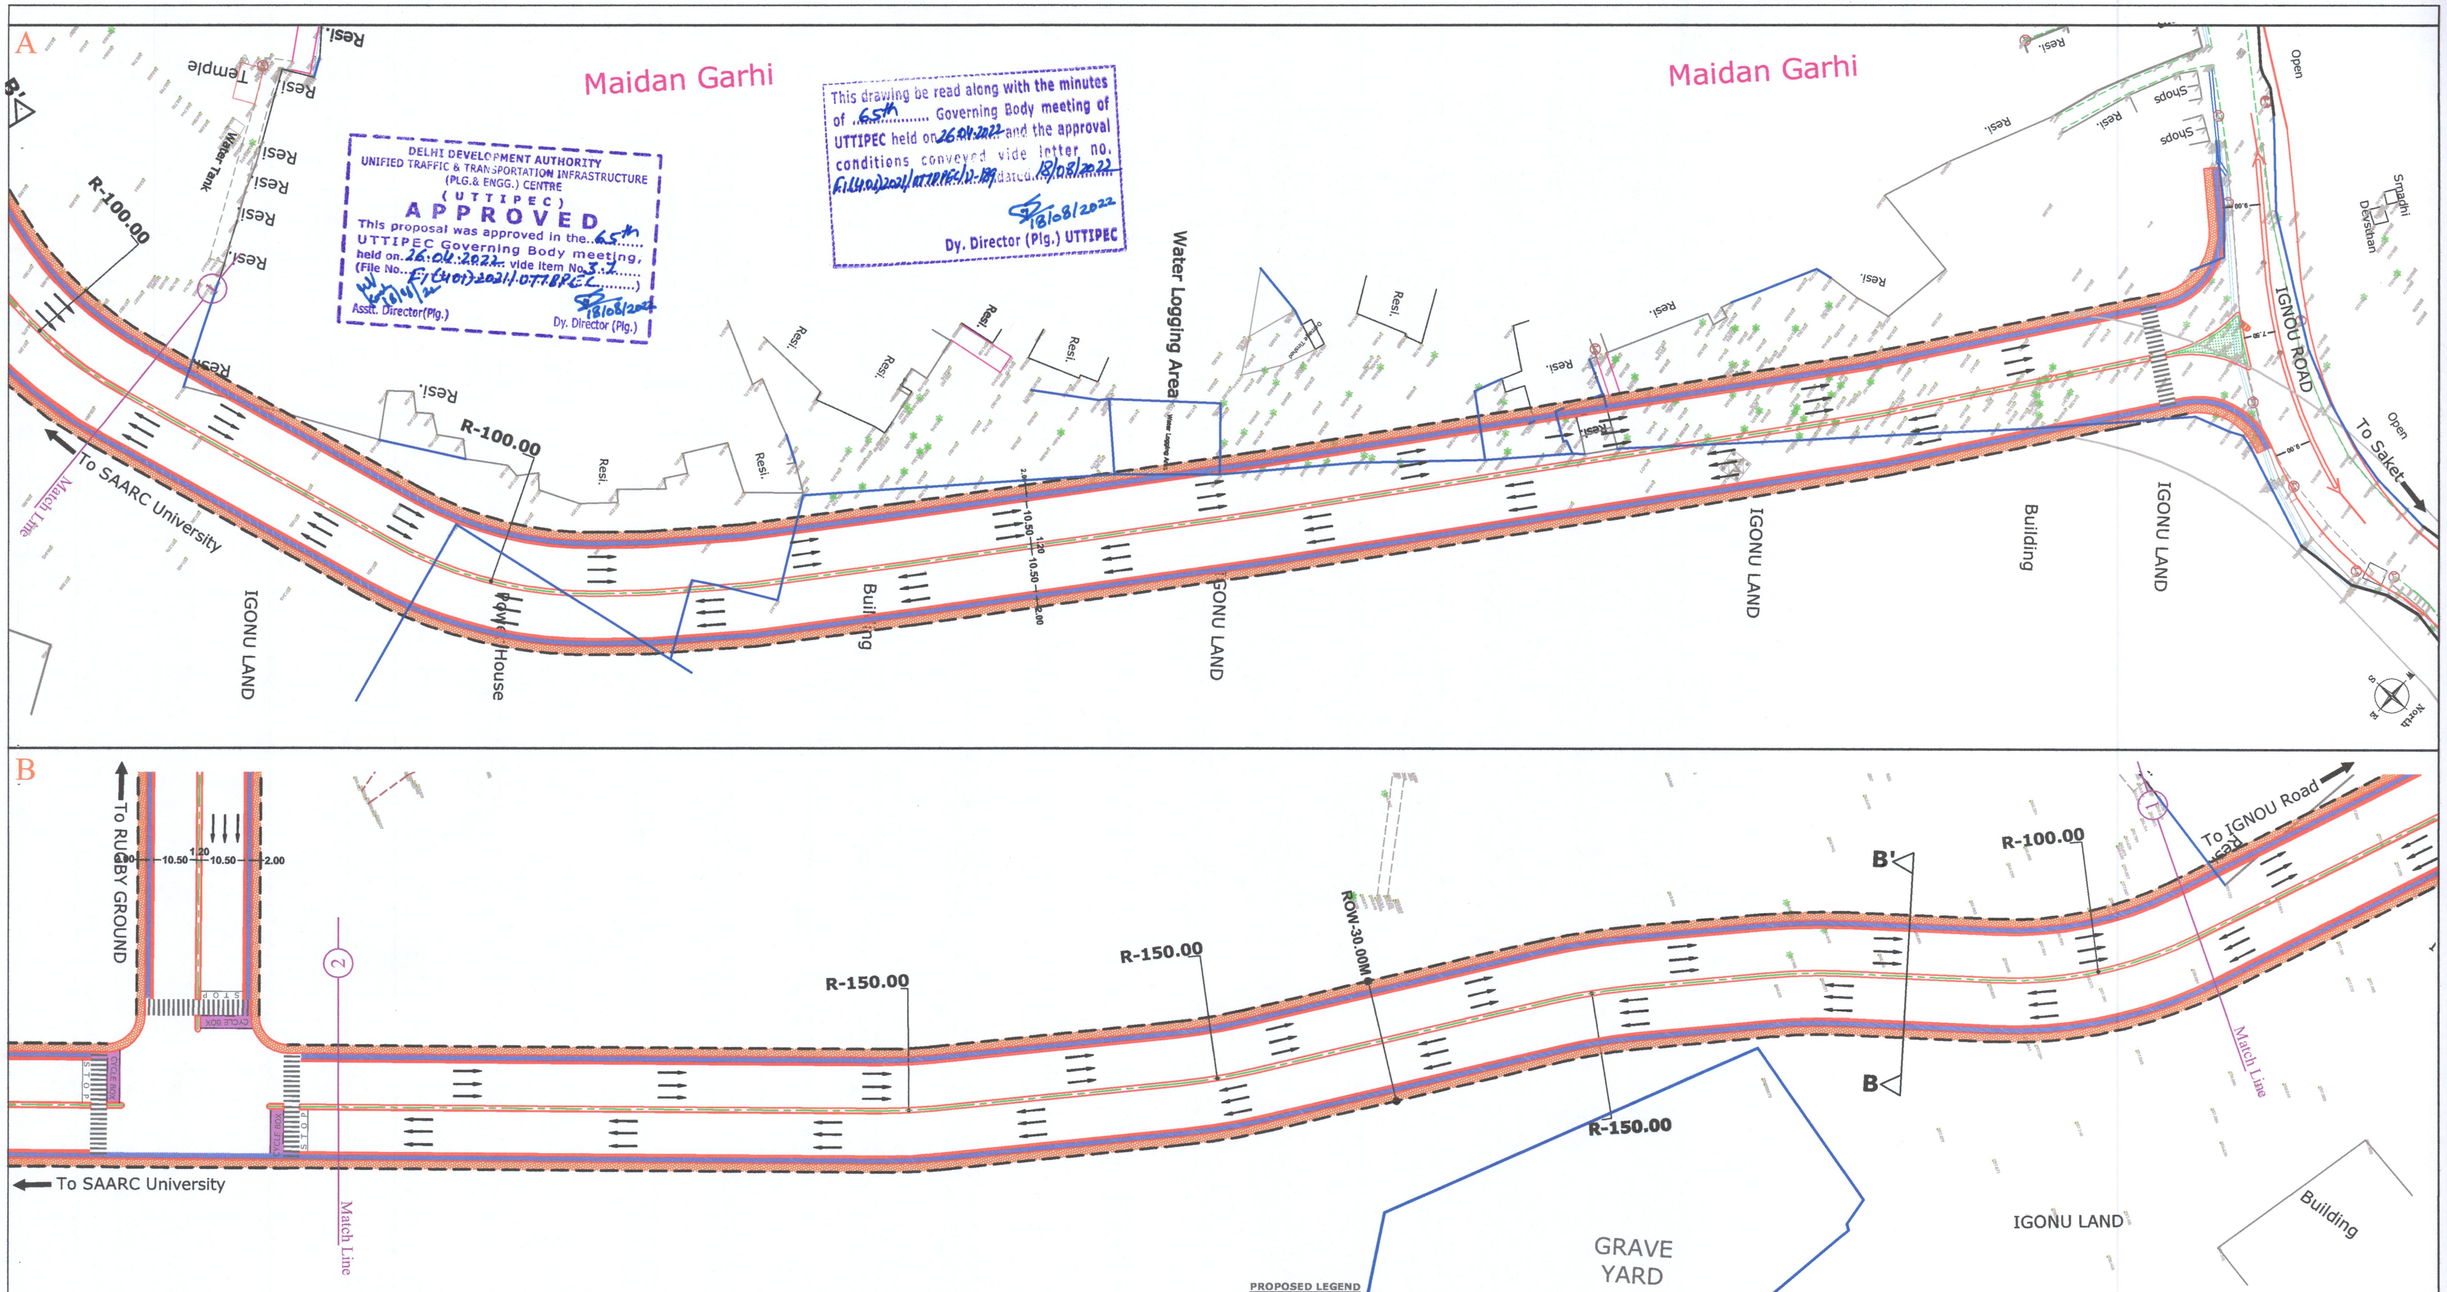

DELHI DEVELOPMENT AUTHORITY
UNIFIED TRAFFIC & TRANSPORTATION INFRASTRUCTURE (PLG.& ENGG.) CENTRE
(UTTIPEC)
APPROVED
This proposal was approved in the 65th UTTIPEC Governing Body meeting, held on 26.04.2022 vide Item No. 3.2 (File No. F1(401)2021/UTTIPEC)
Asstt. Director(Plg.) 18/08/2022
Dy. Director (Plg.)

This drawing be read along with the minutes of 65th Governing Body meeting of UTTIPEC held on 26.04.2022 and the approval conditions conveyed vide letter no. F1(401)2021/UTTIPEC/U-139 dated 18/08/2022
18/08/2022
Dy. Director (Plg.) UTTIPEC

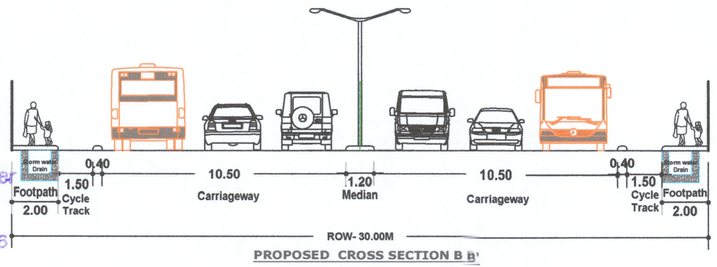

PROPOSED CROSS SECTION B B'

PROPOSED LEGEND

- PROPOSED KURB LINE
- EXISTING KURB LINE
- PROPOSED CENTER LINE
- PROPOSED FOOTPATH
- PROPOSED CYCLE TRACK
- PROPOSED CYCLE BOX
- PROPOSED NMV LANE
- PROPOSED GREEN AREA
- EX. BOUNDARY WALL
- ROW LINE
- ZEBRA CROSSING
- PROPOSED TRAFFIC CIRCULATION

LEGEND :-

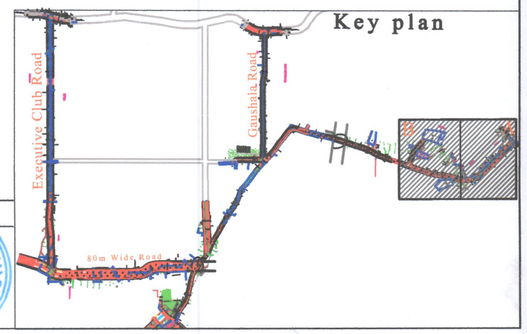

05/8/2022
AE/SMD-5

08/8/22
Executive Engineer
S.M.D.-5/D.D.A.
Sarita Vihar
New Delhi-110076

Drg No : CRTS / DDA / MG / LP /300-A	Project :- INTEGRATED TRANSIT CORRIDOR DEVELOPMENT AND STREET NETWORK/CONNECTIVITY PLAN FOR THE CORRIDOR/INFLUENCE ZONE ALONG WITH DETAILED DESIGN OF ALL INTERSECTIONS AND MID-SECTIONS BASED ON TRAFFIC AND FEASIBILITY STUDIES FOR THE CORRIDOR/NETWORK FOR APPROACH ROADS FROM CHATTARPUR ROAD TO FACILITATE THE PLOT ALLOTTED TO SAARC UNIVERSITY, CAPFINS AND HUPA, NIC & EXECUTIVE CLUB ROAD etc. IN VILLAGES MAIDANGARHI, SAYURPUR, SATBARI	Client	Consultant	Drawn By	Checked By	Approved By
Prepared On: 05/02/2021		DELHI DEVELOPMENT AUTHORITY	CRAPHTS CONSULTANTS (I) PVT. LTD. 14/3, Mathura Road, Faridabad. Ph - 91-2278813, 2275948.	M. ARAFAT	P.ALAM	D. SANYAL
REVISIONS	Title of Sheet:- LAYOUT PLAN SAARC University to IGNOU	Scale: 1:1000	North			

S.NO.	DATE	AS PER	REMARKS
R1	18/02/2021	Discussion with DDA	
R2	05/10/2021	As per observation of UTTIPEC, DDA	