KEY PLAN

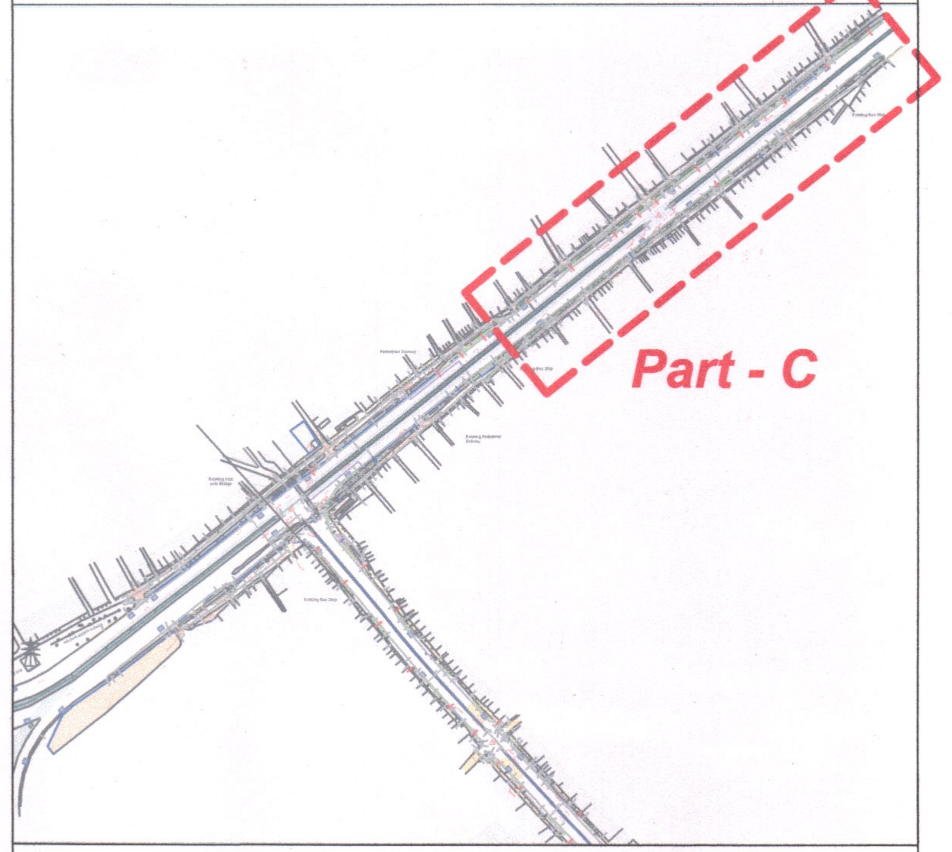

LEGEND

- FOOTPATH
- MUZ
- TABLE TOP / RAMPS
- MEDIAN AND ISLANDS
- EXISTING BUS STOP
- PROPOSED BUS STOP
- TACTILE PAVING
- PEDESTRIAN SIGNAL
- PARALLEL CAR PARKING
- BENCHES
- TOILET
- WET GARBAGE BIN
- DRY GARBAGE BIN
- DRINKING WATER FACILITIES
- STREET LIGHT
- RAILING
- BOLLARD
- PBS Stand
- PICK/DROP SIGNAGE
- PROPOSED SHRUB
- BUS STOP SIGNAGE
- CYCLE PARKING
- CAR PARKING SIGNAGE
- IPT PICK/DROP BAYS
- E-RICKSHAW & AUTO PICK/DROP SIGNAGE
- EXISTING GATE
- SIGNALISED INTERSECTION
- PEDESTRIAN LIGHT
- TOILET BLOCK

Tree4,Grith>1.5m	
Manhole	
Transformer	TF BOX
Light Pole	
Signal Pole	
Electric Pole	
CHAMBER	

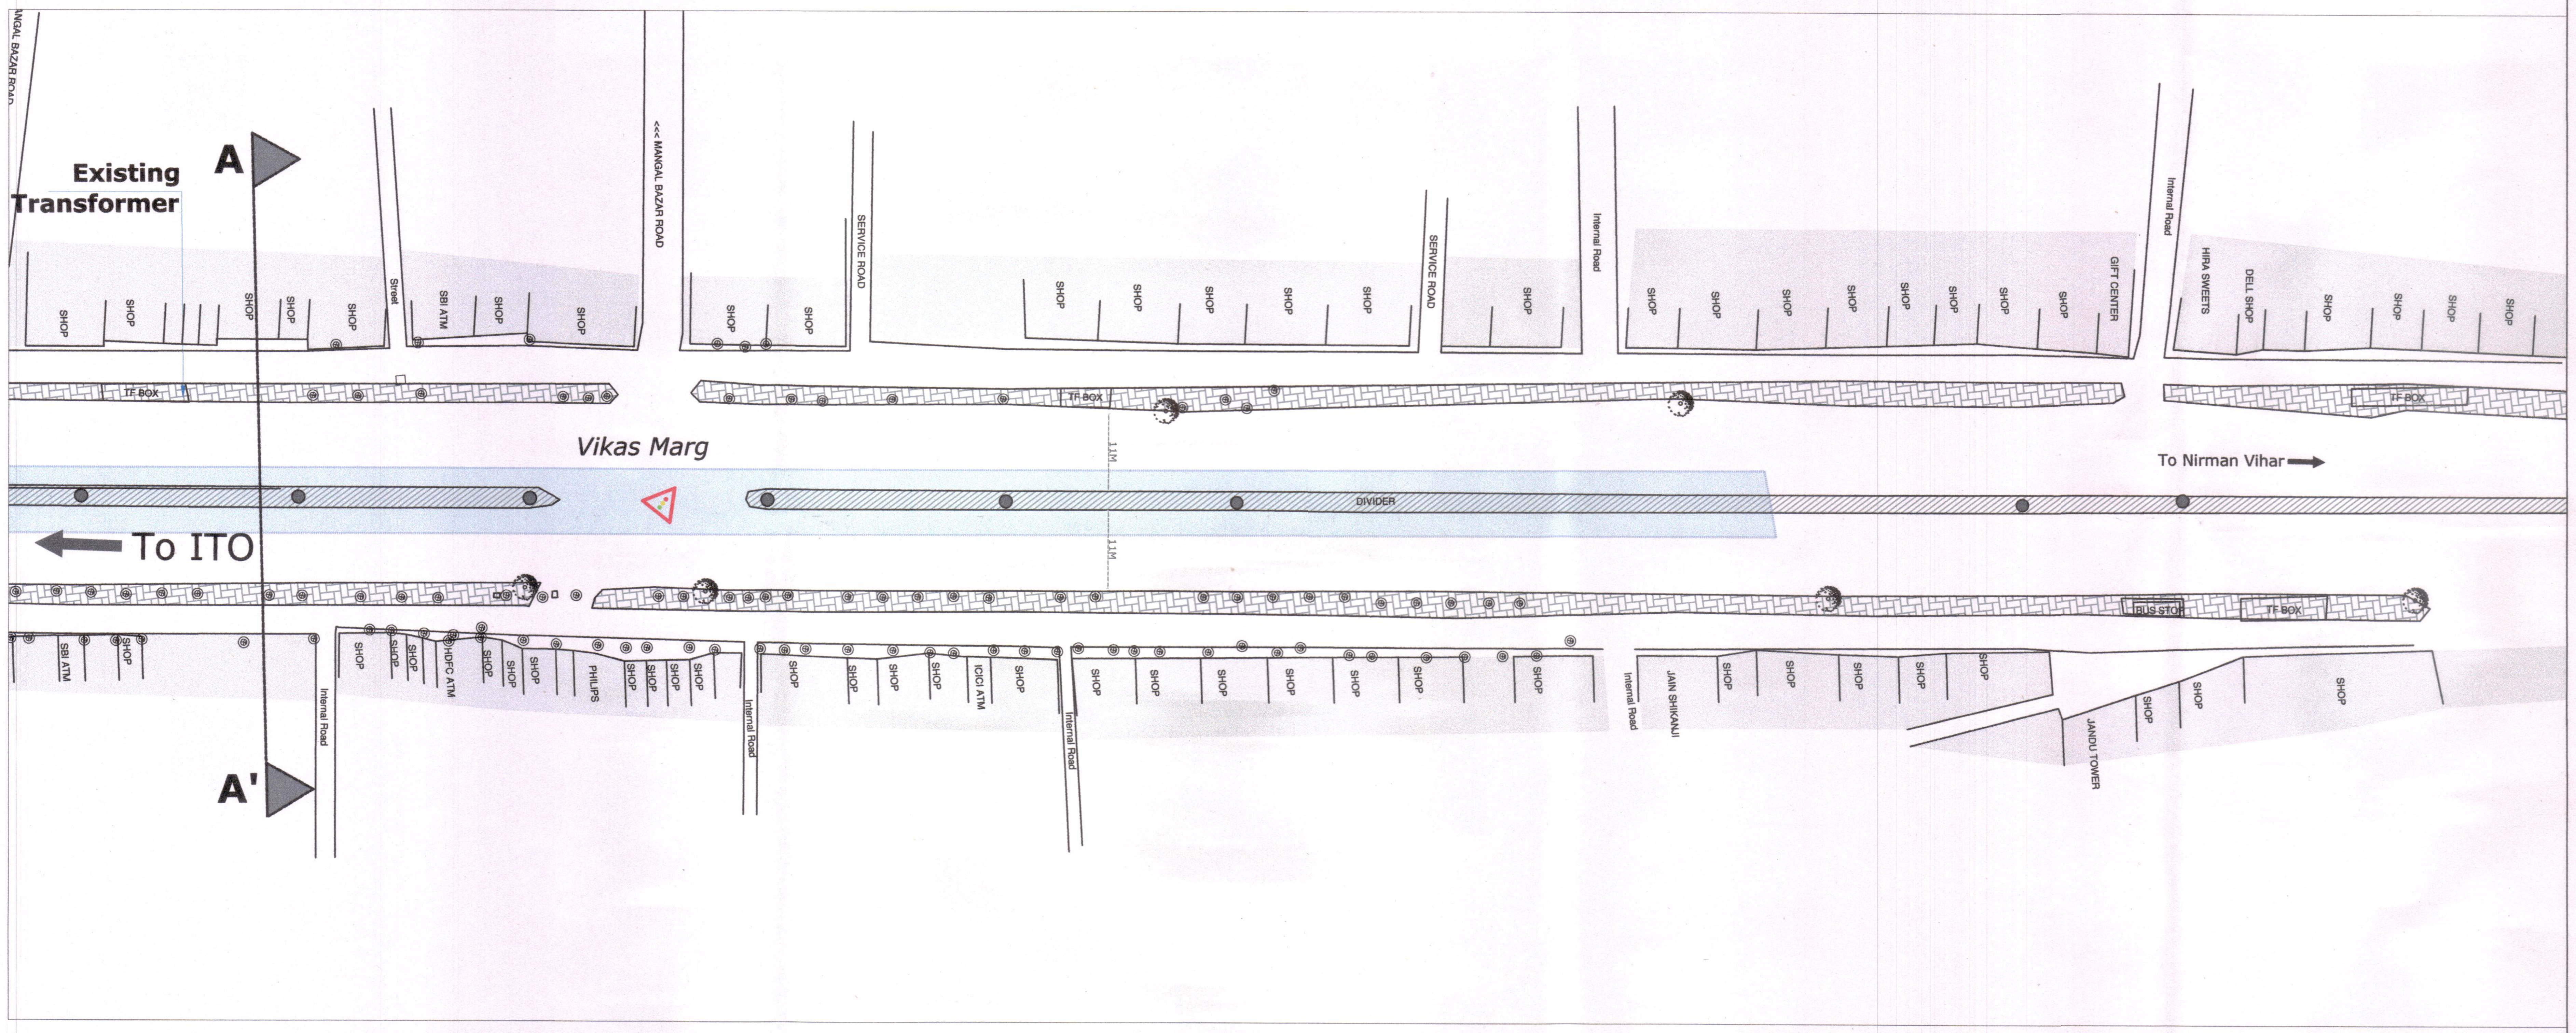

Existing - Vikas Marg

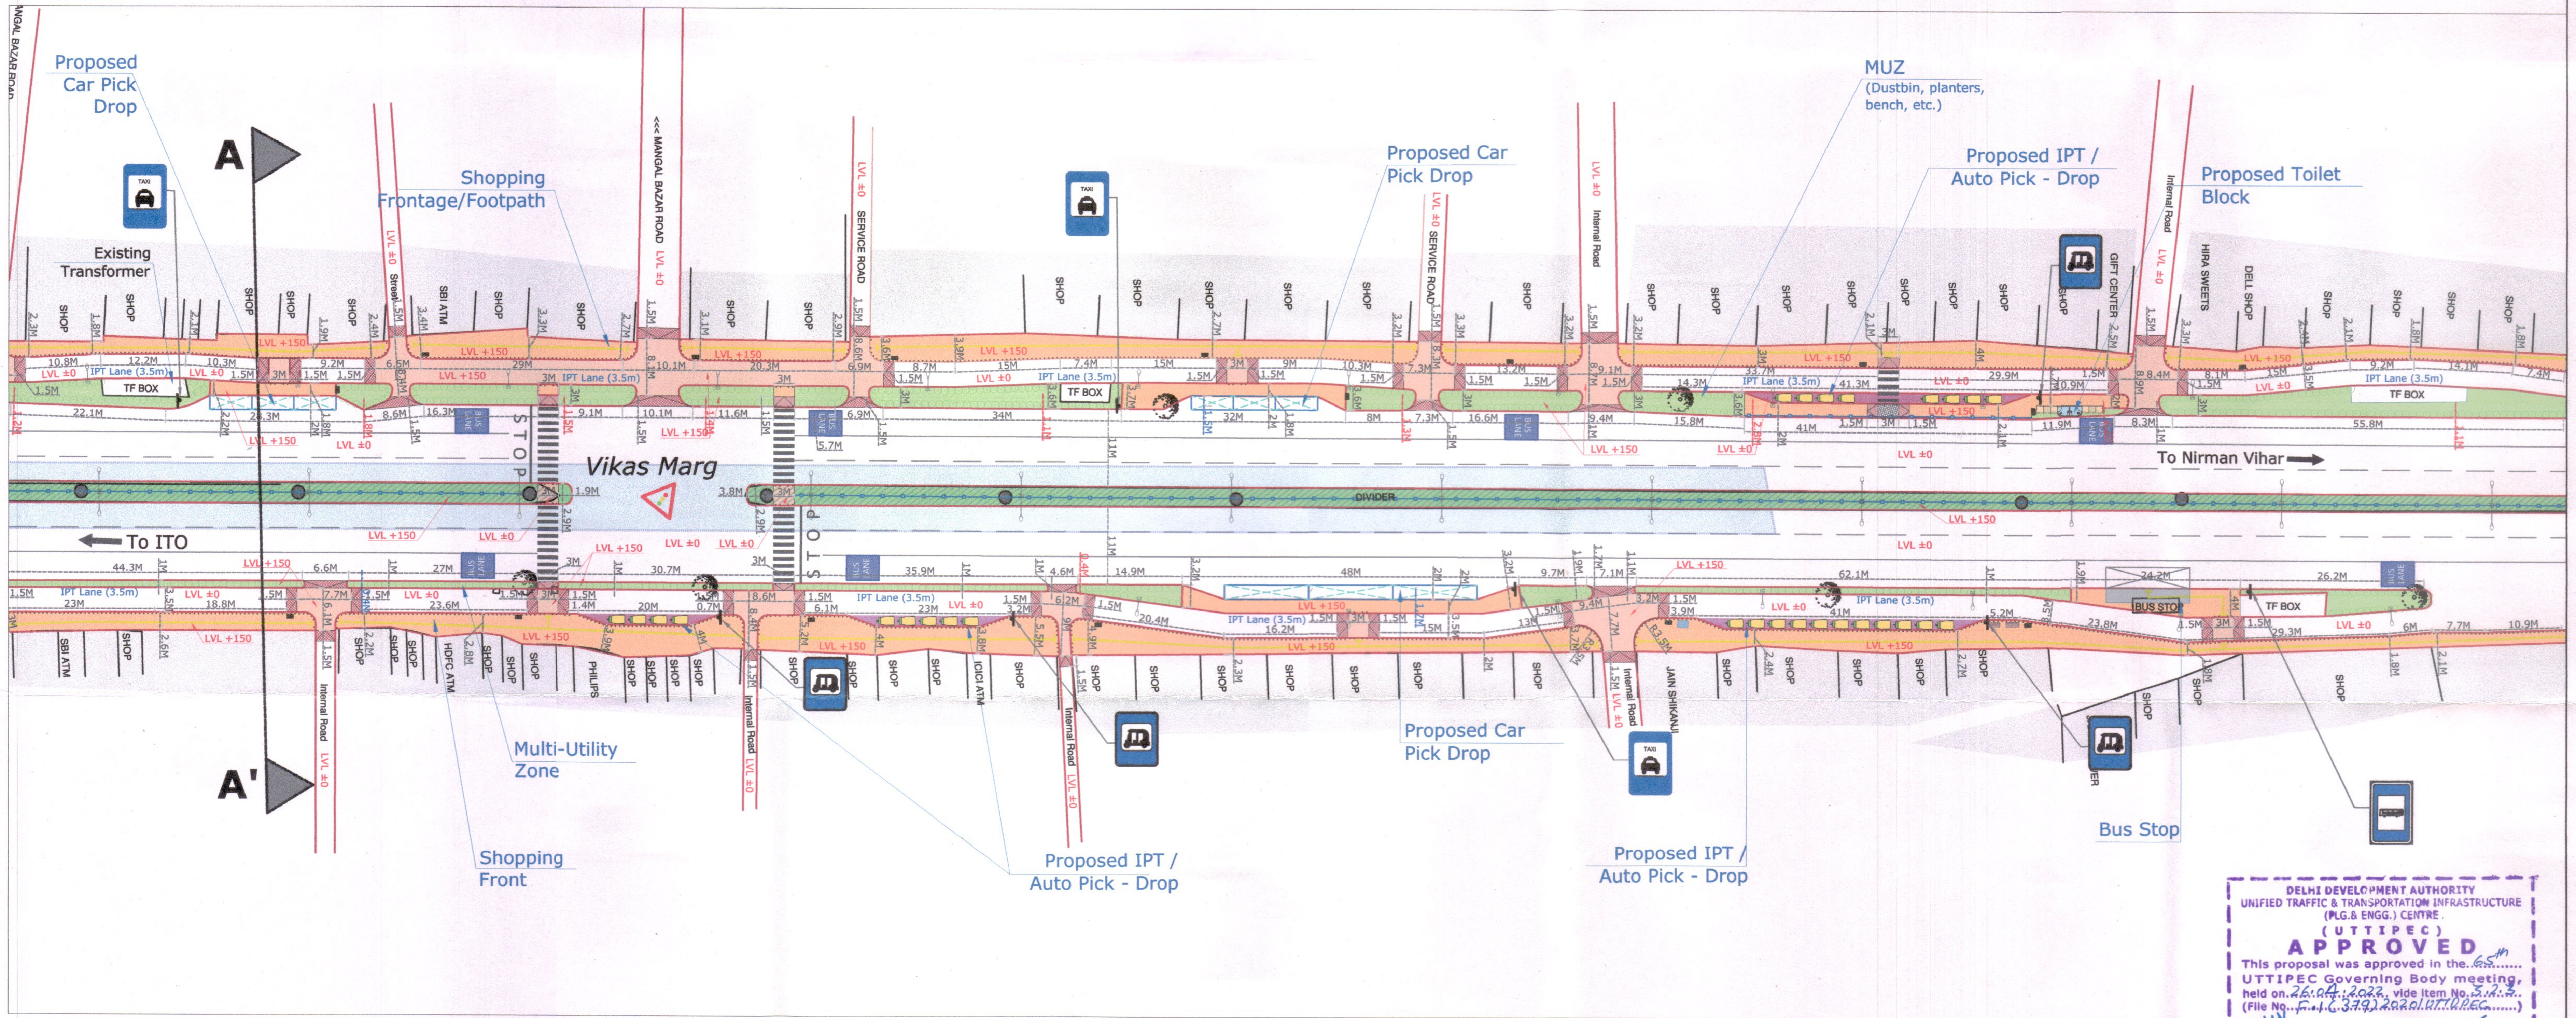

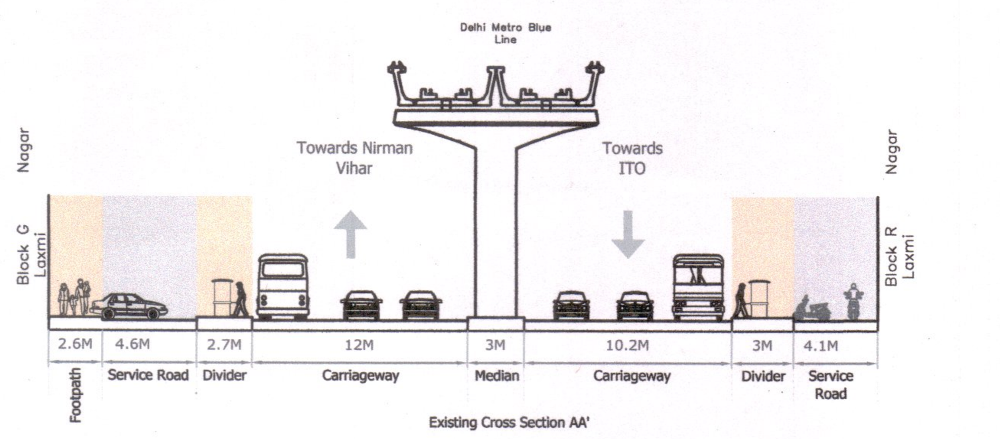

Existing section A-A'

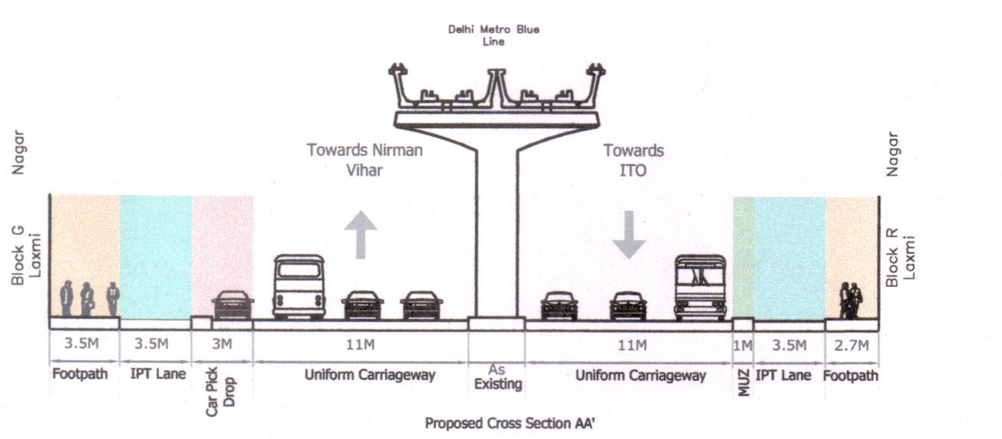

Proposed section A-A'

Proposed - Vikas Marg

DELHI DEVELOPMENT AUTHORITY
UNIFIED TRAFFIC & TRANSPORTATION INFRASTRUCTURE (PLG.& ENGG.) CENTRE
(UTTIPEC)
APPROVED
This proposal was approved in the 65th UTTIPEC Governing Body meeting, held on 26.04.2022 vide item No. 5.1.2 (File No. F.1(37)2022/UTTIPEC)
Asst. Director(Plg.) Dy. Director (Plg.)

PROJECT:

Preparation of Walkability plans for various sites/ stretches in Delhi.

Name of the Area: *Laxmi Nagar*

Note: *All the design consideration are as per IRC 35 : 2015 (guidelines for road marking), IRC 67 : 2012 (guidelines for signages) and IRC 103 : 2012 (Guidelines for pedestrian facilities).*
IRC 86 : 2018 *(Guidelines for Urban Roads) and* ***IRC 117:2018*** *(Guidelines for Universal Accessibility & Tactile laying)*

Implementing agency to refer above guidelines for detailing of various components while execution.

SCALE: (plan) 0 15 30 45 (section) 0 2 5 10

All Dimensions are in meters unless mentioned otherwise.

TITLE: Walkability Plan Part - C

SI.No. REVISION

This drawing is a property of Dhrupad Consultants Pvt. Ltd and must not be copied or reproduced in any form

CONSULTANTS:
DHRUPAD CONSULTANTS PVT. LTD.
7E, POCKET B, SIDDHARTH EXTENSION, NEW DELHI-14
CONTACT: 011-49270513, 9958056935
EMAIL: dhrupadconsultants@gmail.com
WEB : www.dhrupadconsultants.com

CLIENTS: DDA UTTIPEC

DWG No. DCPL/DDA/UTTIPEC/TP/LN/04
DATE 30.09.2022
DRAWN BY ARIF
CHKD. BY ROHIT